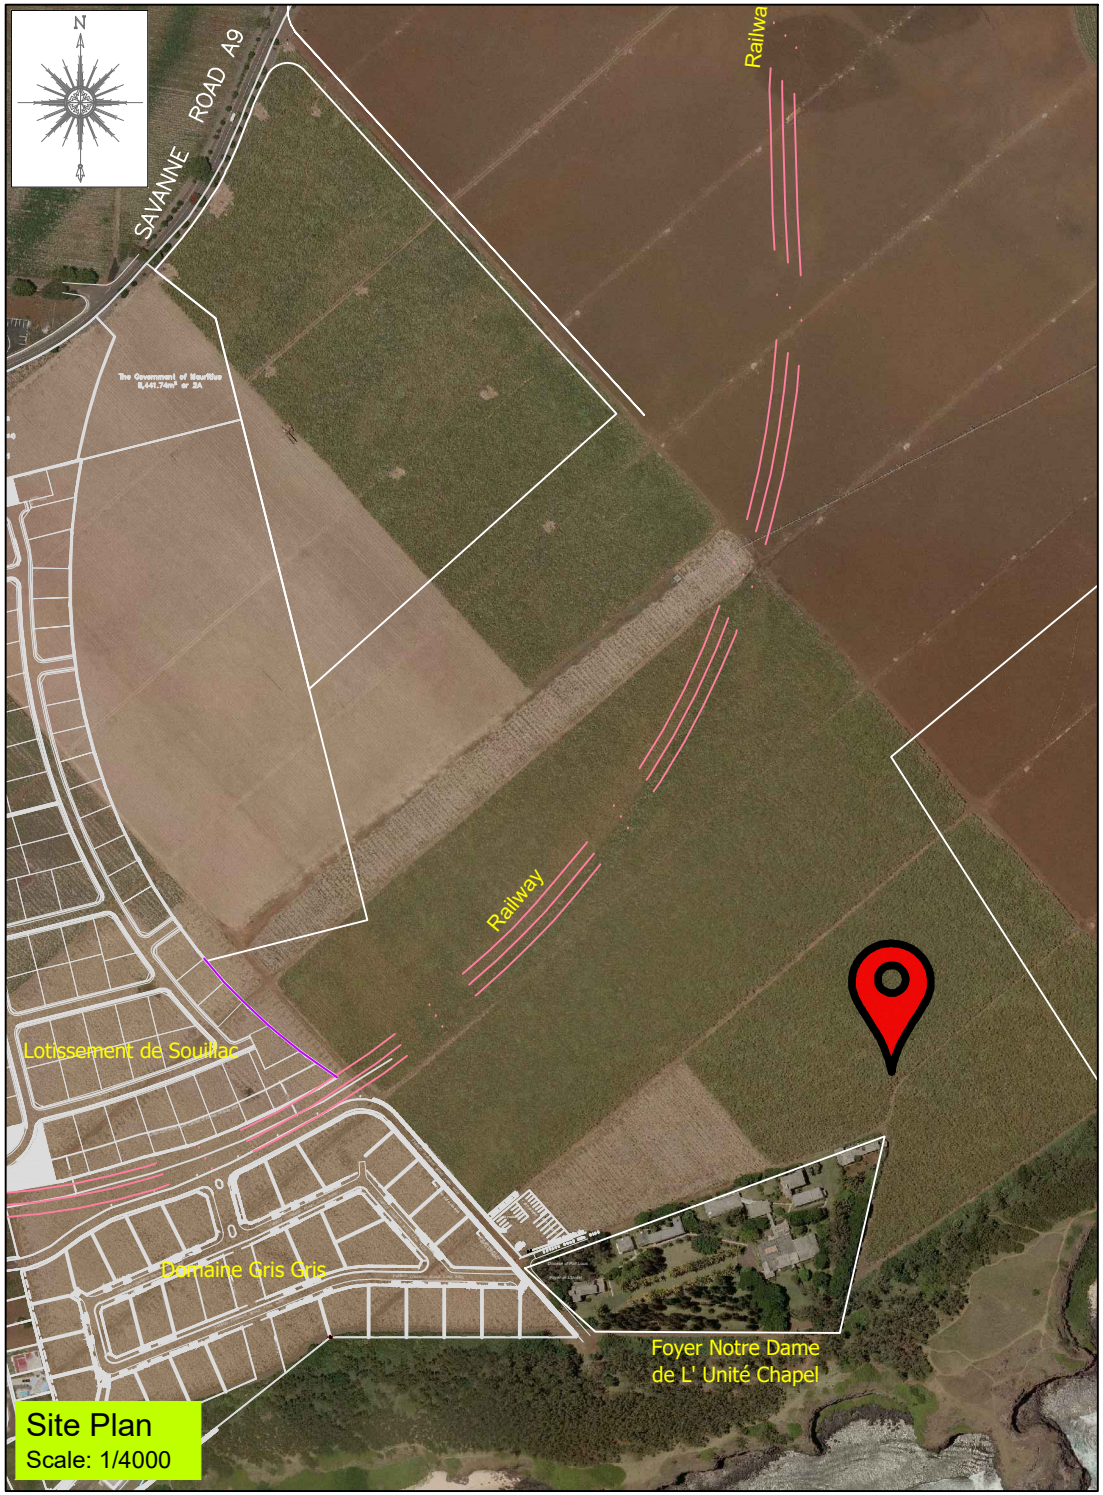
N
SAVANNE ROAD A9
Railway
Railway
Lotissement de Souillac
Domaine Gris Gris
Foyer Notre Dame
de L' Unité Chapel
Site Plan
Scale: 1/4000

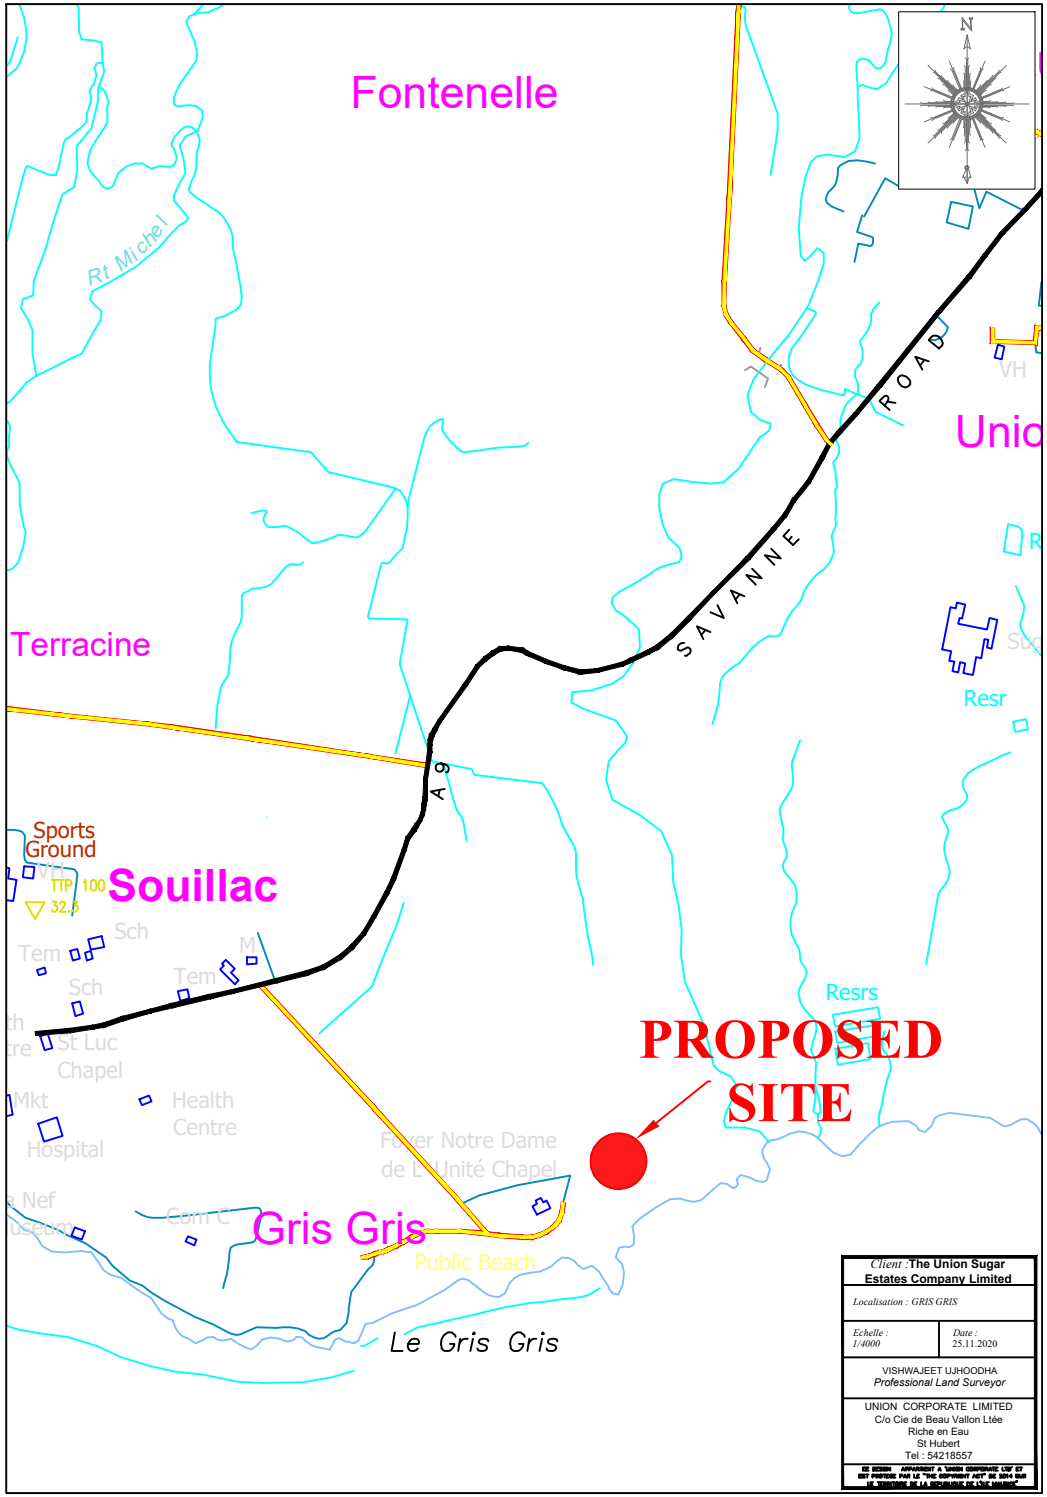
N
Fontenelle
Rt Michel
Terracine
SAVANNE ROAD
A 9
Unio
VH
Resr
Resrs
Sports Ground
TTP 100
32.6
Souillac
Sch
Tem
Sch
Tem
St Luc
Chapel
Mkt
Hospital
Health
Centre
Foyer Notre Dame
de L' Unité Chapel
Nef
Com C
Gris Gris
Public Beach
Le Gris Gris
PROPOSED
SITE
Client : The Union Sugar Estates Company Limited
Localisation : GRIS GRIS
Echelle : 1/4000
Date : 25.11.2020
VISHWAJEET UJHOODHA
Professional Land Surveyor
UNION CORPORATE LIMITED
C/o Cie de Beau Vallon Ltée
Riche en Eau
St Hubert
Tel : 54218557