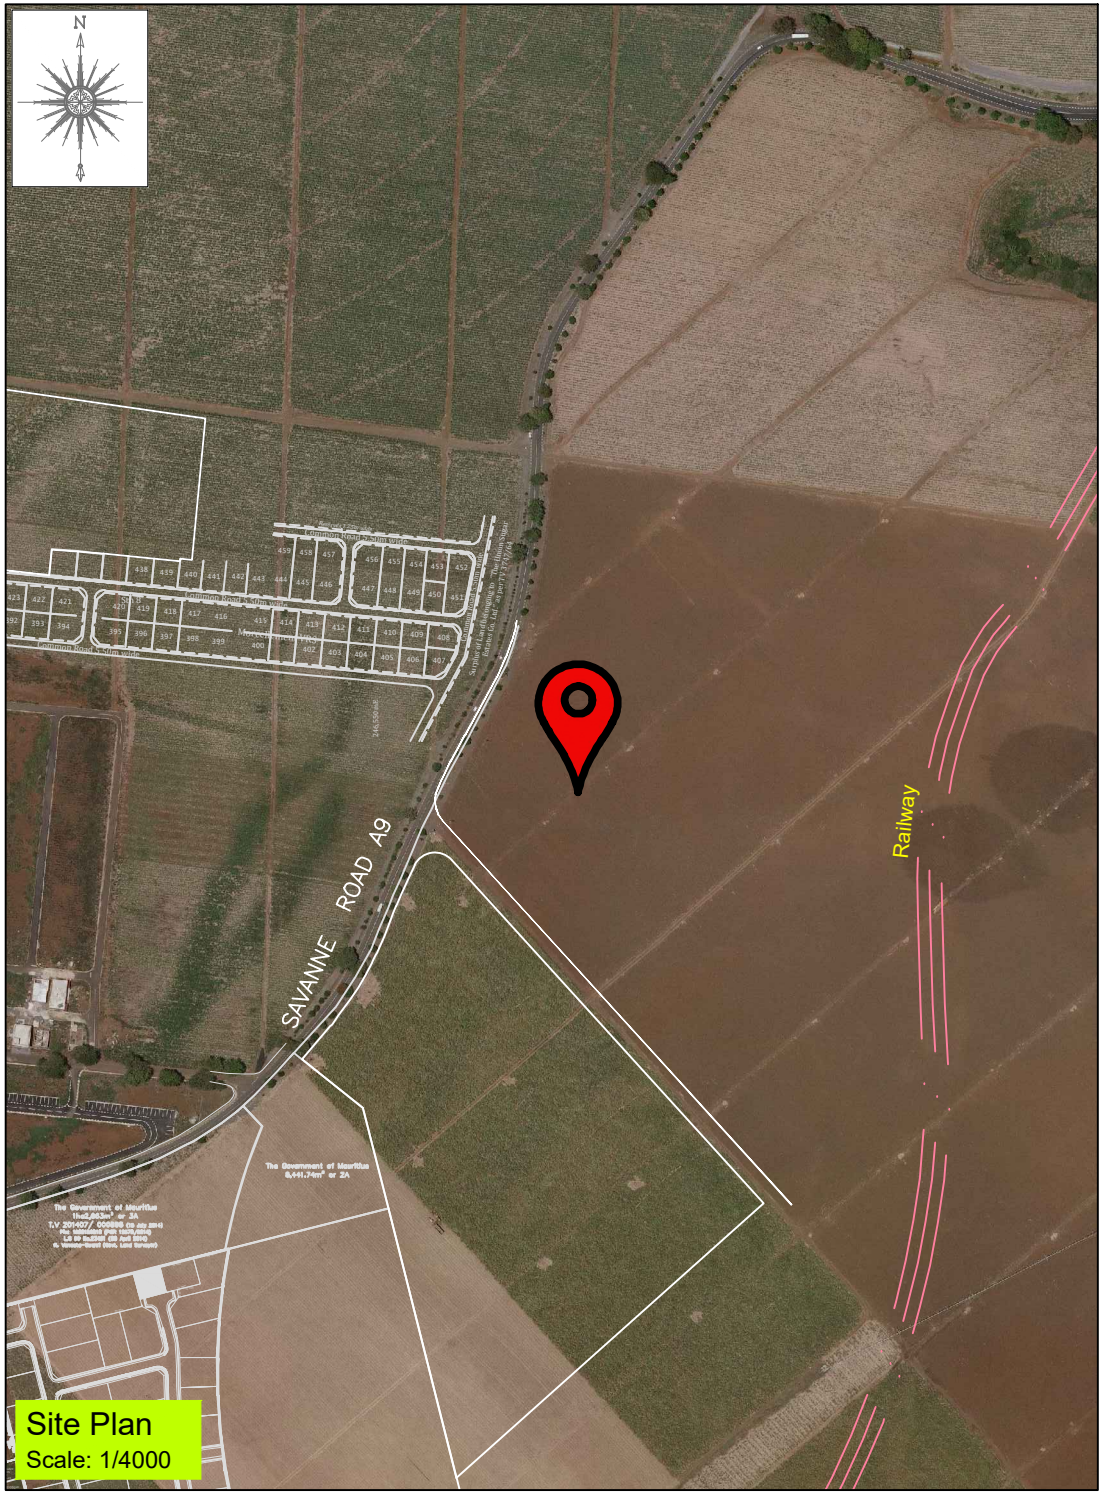
N
SAVANNE ROAD A9
Railway
Site Plan
Scale: 1/4000

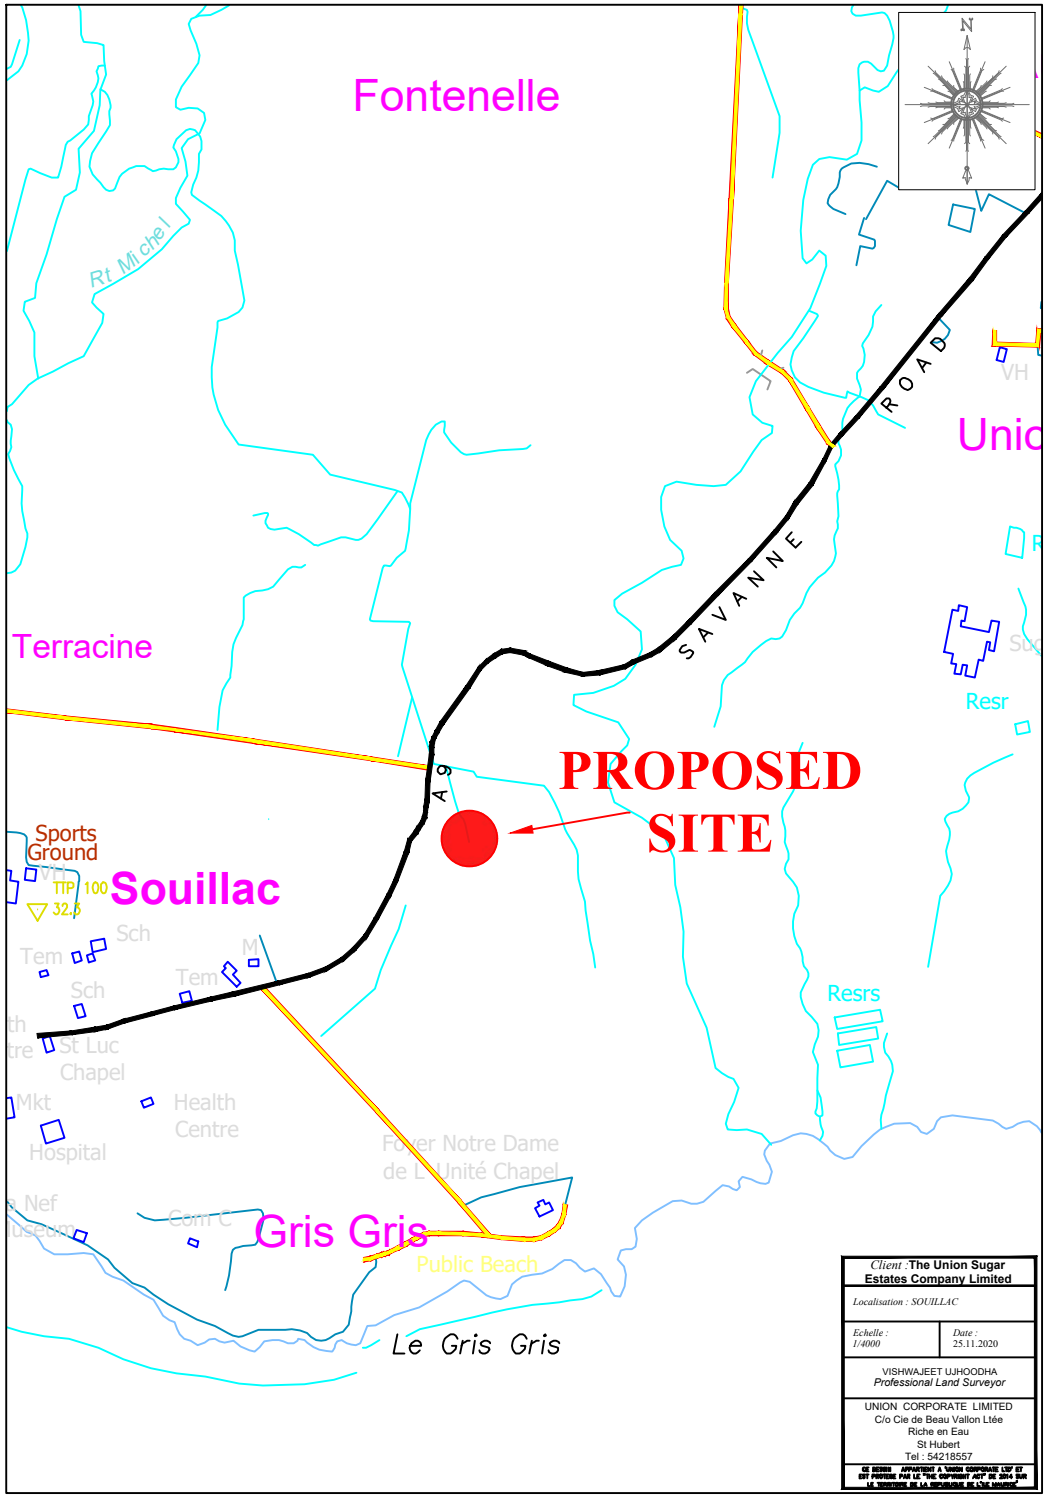
N
Fontenelle
Rt Michel
Terracine
SAVANNE ROAD
A9
PROPOSED SITE
Sports Ground
Souillac
Sch
Tem
St Luc Chapel
Health Centre
Hospital
Mkt
Foyer Notre Dame de L'Unité Chapel
Gris Gris
Public Beach
Le Gris Gris
Resr
Resrs
VH
Unio
Client : The Union Sugar Estates Company Limited
Localisation : SOUILLAC
Echelle : 1/4000
Date : 25.11.2020
VISHWAJEET UJHOODHA
Professional Land Surveyor
UNION CORPORATE LIMITED
C/o Cie de Beau Vallon Ltée
Riche en Eau
St Hubert
Tel : 54218557